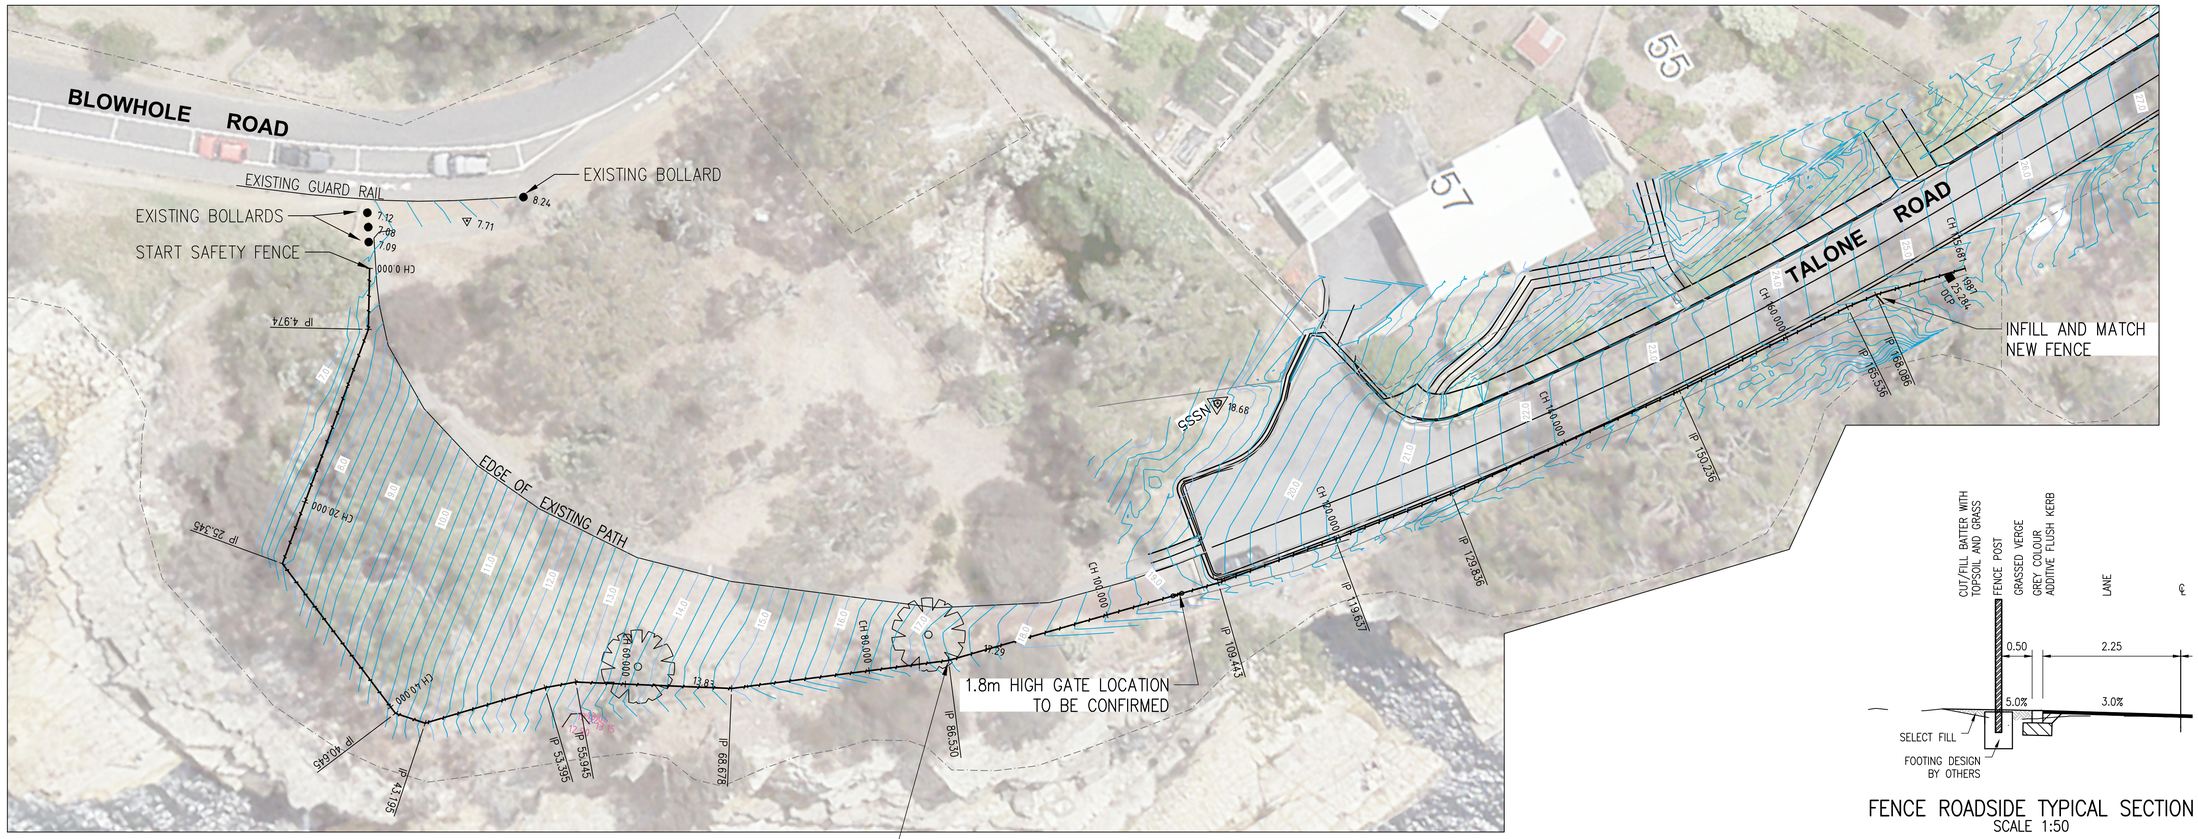

FENCE ROADSIDE TYPICAL SECTION
SCALE 1:50

NOTE
PROVIDE LOCALISED SELECT FILL AS REQUIRED UNDER PROPOSED FENCELINE TO ENSURE MINIMUM CLEARANCE FROM BASE OF FENCE DOES NOT EXCEED 125mm

	I.P. 7.384	I.P. 7.657		I.P. 7.796		I.P. 10.487	I.P. 11.000	I.P. 15.124		I.P. 17.557		I.P. 19.317		I.P. 23.193		I.P. 24.610	
	5.5% 1:18.2		0.68% 1:147		17.6% 1:5.7	20.1% 1:5		16.2% 1:6.2	13.6% 1:7.4		8.6% 1:11.6		9.0% 1:11.1		7.9% 1:12.7		9.4% 1:10.6
R.L. −7.800																	
CUT/FILL	+0.125	+0.044	+0.097	+0.074	+0.027	+0.124	+0.125	+0.094	+0.078	+0.005	+0.125	+0.140	+0.088	+0.175	+0.113	+0.108	+0.175	+0.081	+0.067	+0.032	+0.040	+0.120	+0.072	+0.077	+0.124	+0.075
DESIGN SURFACE	7.384	7.657	7.691	7.760	7.796	8.615	10.487	11.000	12.101	13.720	15.124	15.304	16.667	17.557	17.854	18.710	19.317	19.578	20.476	21.375	22.273	23.193	23.968	24.407	24.609	25.326
EXISTING SURFACE	7.26	7.61	7.59	7.69	7.77	8.49	10.36	10.91	12.02	13.71	15.00	15.16	16.58	17.38	17.74	18.60	19.14	19.50	20.41	21.34	22.23	23.07	23.90	24.33	24.48	25.25
CHAINAGE	0.000	4.973	10.000	20.000	25.345	30.000	40.645	43.195	50.000	60.000	68.678	70.000	80.000	86.530	90.000	100.000	107.100	110.000	120.000	130.000	140.000	150.236	160.000	165.536	168.086	175.681

LONGITUDINAL SECTION PROPOSED FENCE C.L.
CH 0.00 AND CH 175.68

Copyright - "This document is and shall remain the property of Kingborough Council. The document may only be used for the purpose for which it was designed. Unauthorised use of this document in any way is prohibited". ©

VERTICAL SCALE 1:250
0 5 10 15 20 25 m
0 5 10 15 20 25
HORIZONTAL SCALE 1:250

No.	DESCRIPTION	DATE	INITIAL
	REVISIONS		

COORDINATE SYSTEM	GDA94 ZONE 55	HEIGHT DATUM	AHD83

A1 ORIGINAL — DO NOT SCALE

PREPARED BY ENGINEERING SERVICES

SURVEYED	D.Pretyman	CHECKED	
DESIGNED		PROJECT MANAGER	
DRAWN	D.Pretyman		

18 / 10 / 21 / 20
EXECUTIVE MANAGER ENGINEERING SERVICES — DATE

Kingborough

Kingborough Council
Civic Centre, 15 Channel Highway, Kingston, Tasmania 7050
Postal Address: Locked Bag 1, Kingston, Tasmania 7050
Telephone (03) 6211 8200 | Fax (03) 6211 8211
Email kc@kingborough.tas.gov.au | Internet www.kingborough.tas.gov.au

BLOWHOLE RESERVE, BLACKMANS BAY
BLOWHOLE ROAD AND TALONE ROAD
PROPOSED SAFETY FENCE
PLAN AND LONG SECTION

SHEET 1 OF 1 SHEETS
ACCOUNT: C03066
REV.
CONTRACT/DRAWING NUMBER
2946-01

DRAWING DETAILS: S:\technical Services\Job Folders\2726 Talone Road Reconstruction\Design\Civil Design\Design\2726 Safety Fence.dwg
PLOTTED: 18 February 2020 3:38 PM - DPRETYMAN